Theater and Music Production Center - Varna, “Main stage” - Lighting Plan

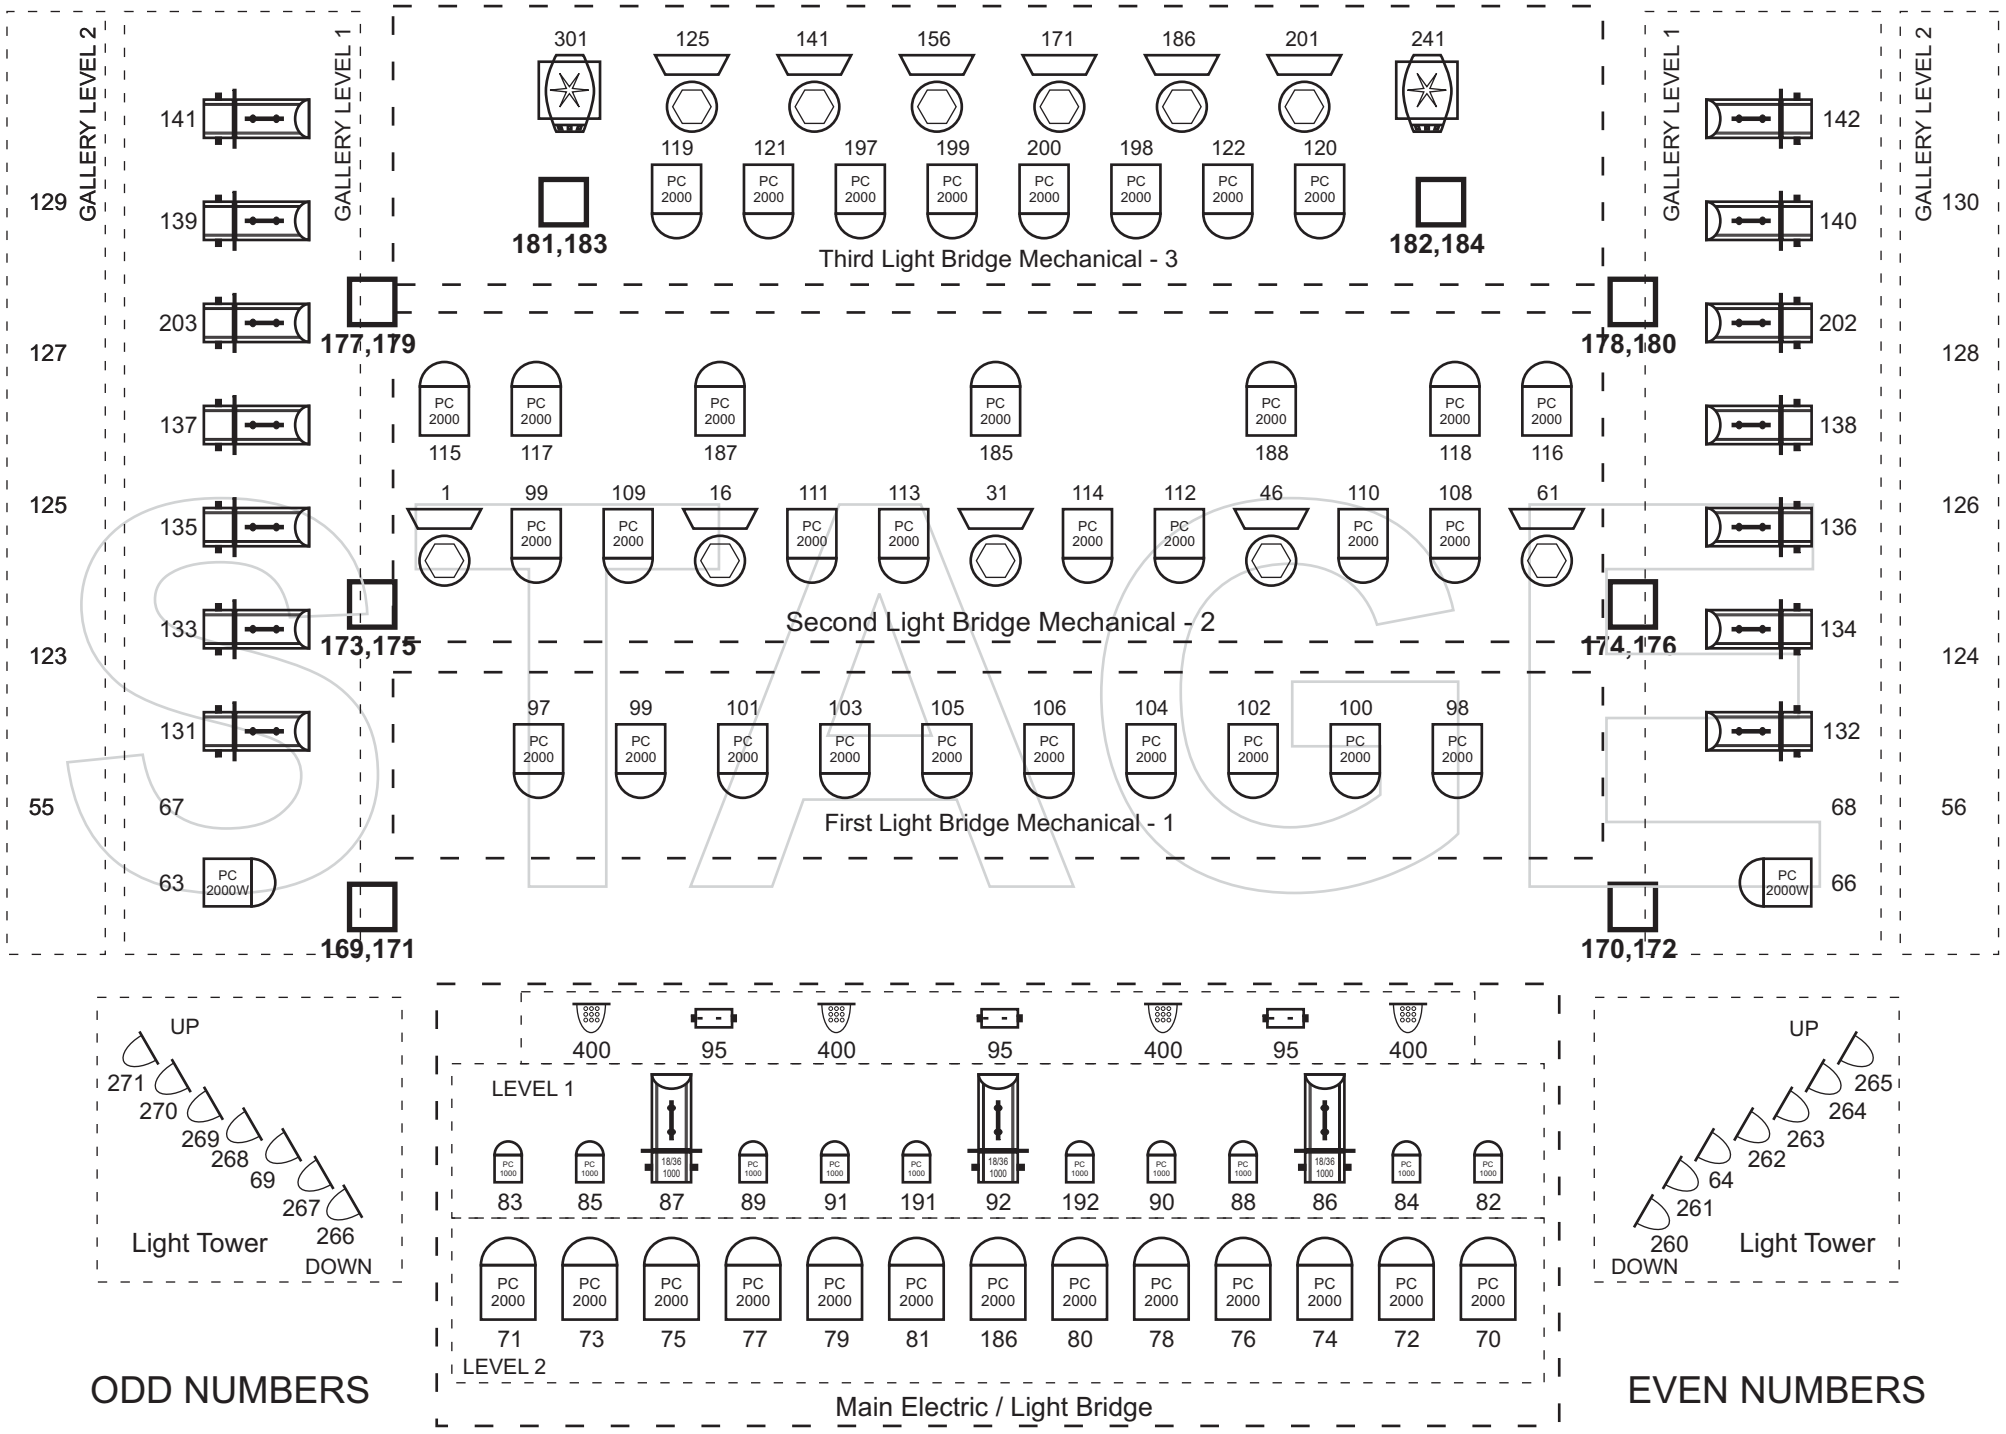

ODD NUMBERS

EVEN NUMBERS

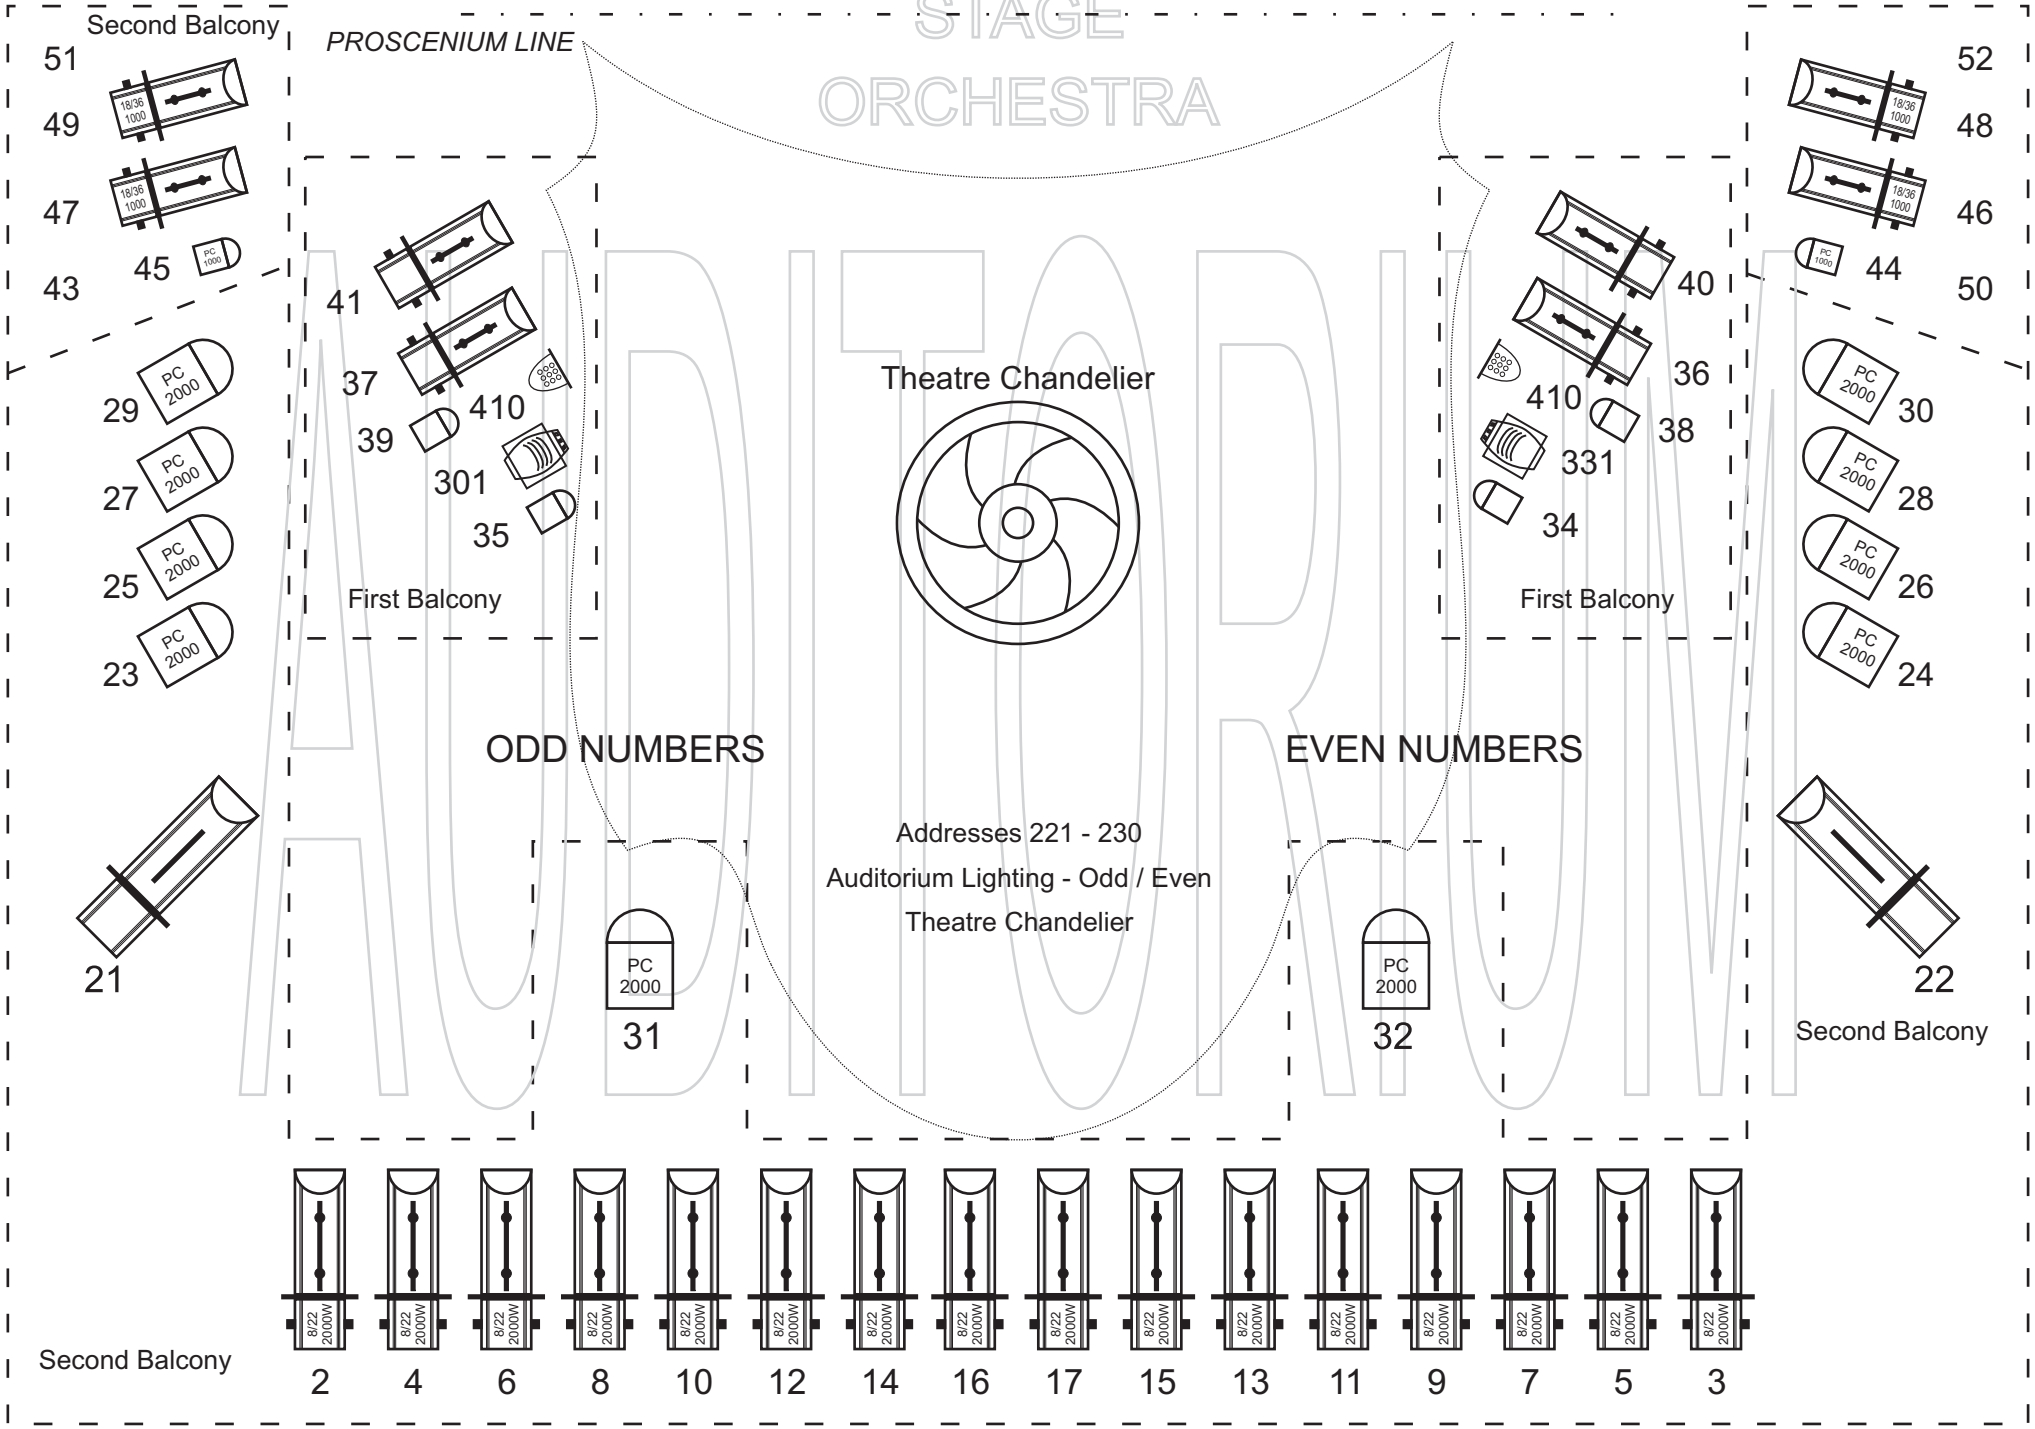

Theater and Music Production Center - Varna, “Main stage” - Lighting Plan

KEY OF SYMBOLS

Martin MAC 2000 Profile

Design Spot 575E (24 DMX Channels)

MX INDIGO-6000XE Advanced

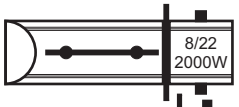

nota® profile spotlight 8/22 - 2000W

nota® profile spotlight 18/36 - 1000W

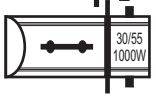

nota® profile spotlight 30/55 - 1000W

Teclumen Arena plus 2000 Followspot

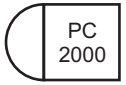

tono® pc 2000 plus spotlight pebble-convex - 2kW

nota® pc 1200 plus spotlight pebble-convex - 1kW

PAR 64 - 1000W, CP 61 lamp

LED PAR

Strobe

DMX lines on the floor of the stage,
2x Schuko 16A-220V,
1x PKF32F435 Red color
32A 6h-380/415V,3P+N+E